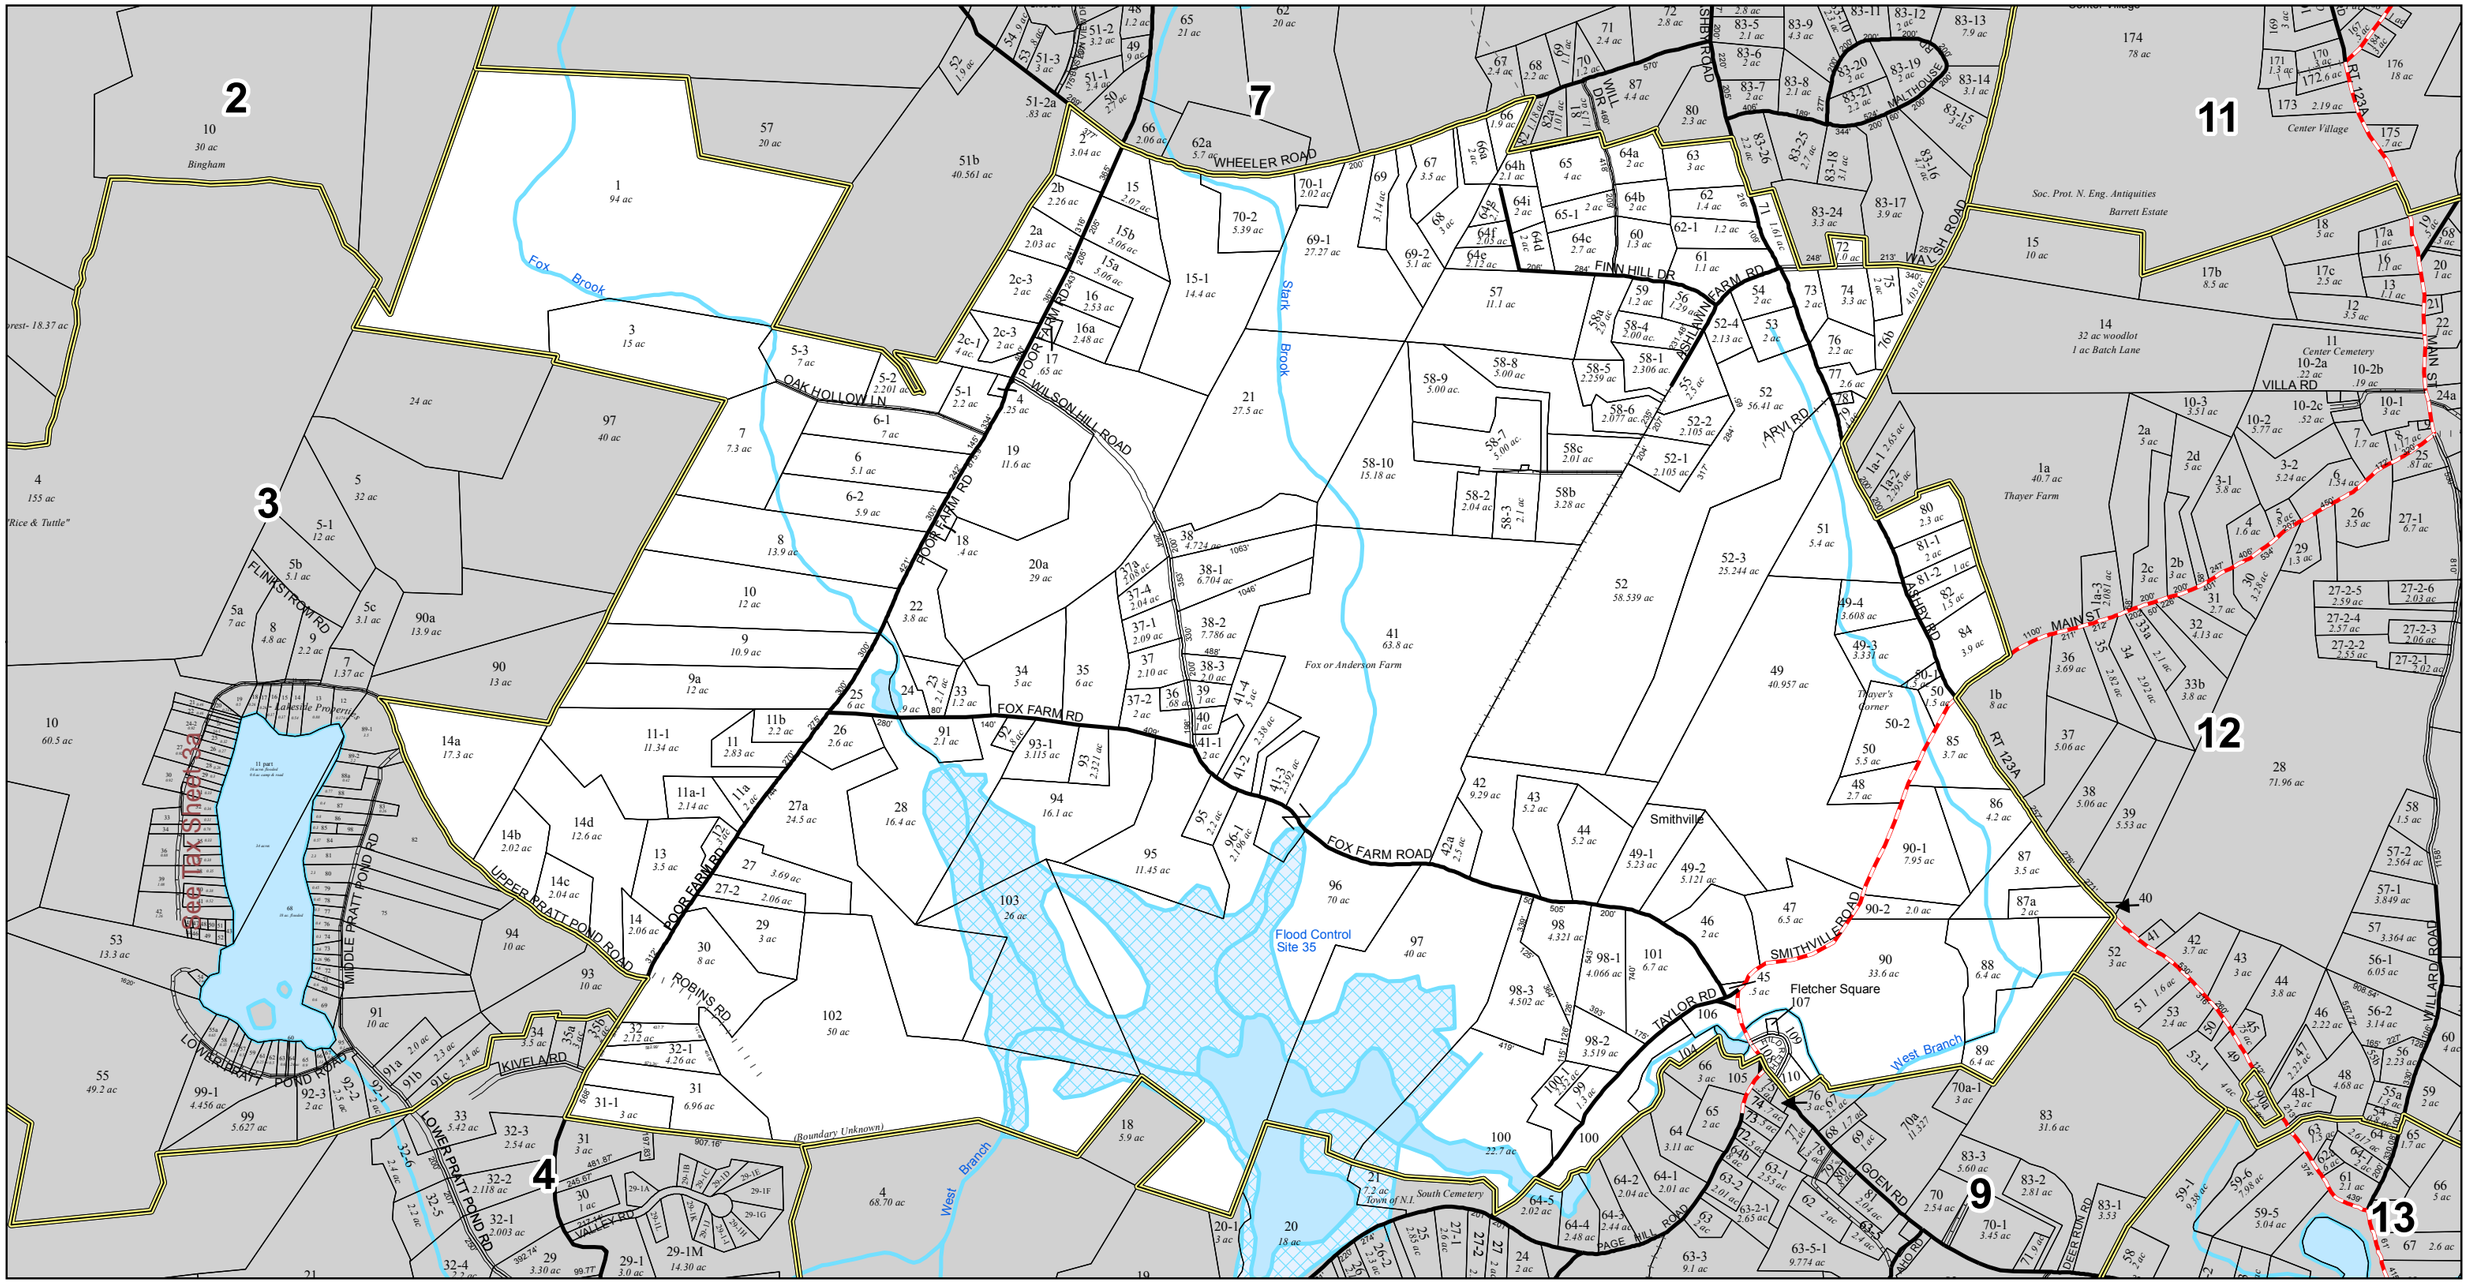

Town of New Ipswich, NH

Property Map Sheet #8

For general planning purposes only. This presentation may contain inaccuracies due to variations of the source material. In the event that this product is altered from its original form, in whole or part, the result may not be represented as a work of the Southwest Region Planning Commission.

- Tax Maps
- Tax Property Boundaries
- Transmission Line
- Watercourse
- Lake, Pond, Reservoir
- Wetland
- Flood Control
- Class I Roadway
- Class II Roadway
- Class V Roadway - Gravel
- Class V Roadway - Paved
- Class VI Roadway
- Private Roadway
- Trail

N

0 2,000 Feet

Southwest Region Planning Commission

12/10/2015
Y:\MAPS\New_Ipswich\TaxMapUpdates_2016\NewIpswich_TaxMap8_11x17_2016.mxd